


END VIEW – OPEN
SCALE 1":1'-0"

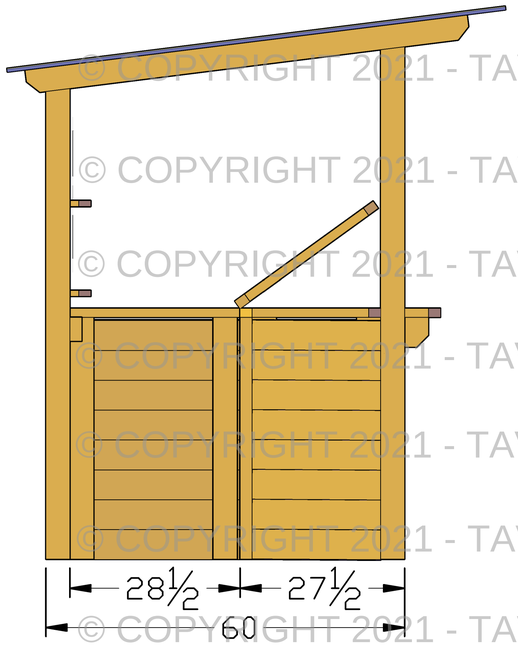


FRONT ELEVATION
SCALE 1":1'-0"

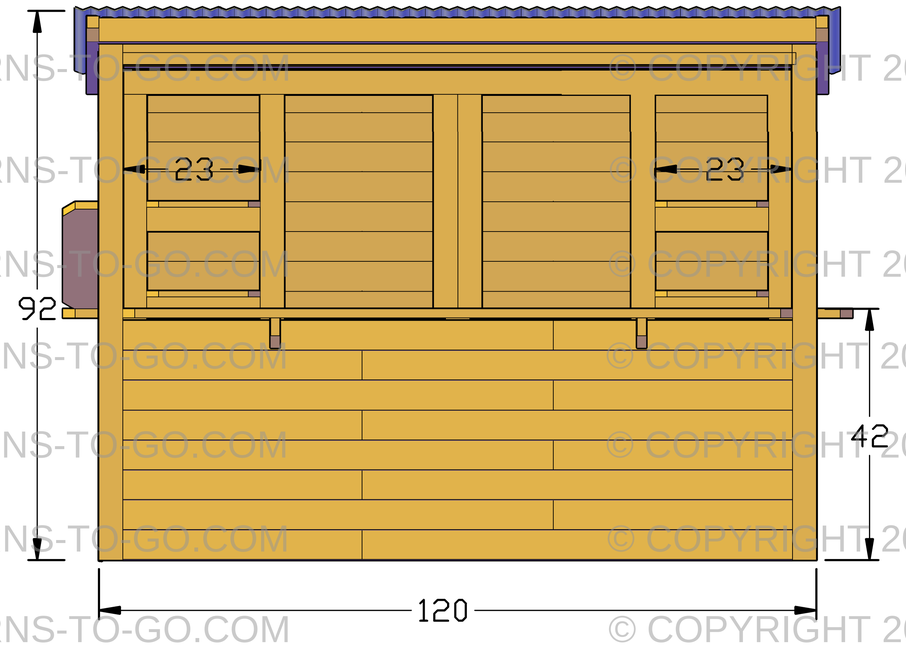


END VIEW – CLOSED
SCALE 1":1'-0"

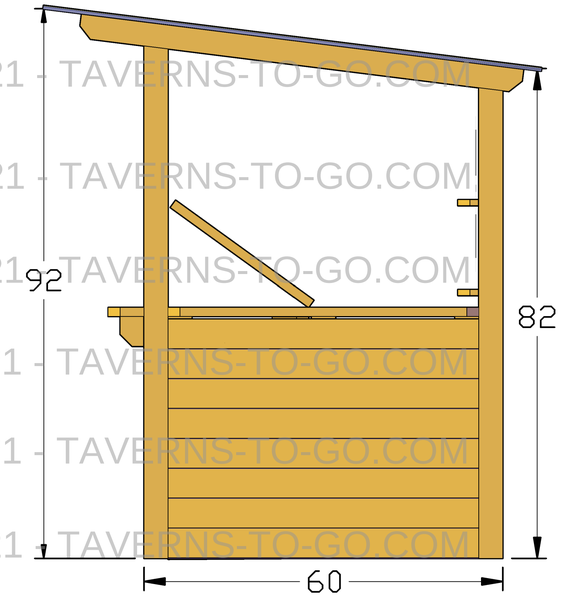

FRONT ISOMETRIC VIEW

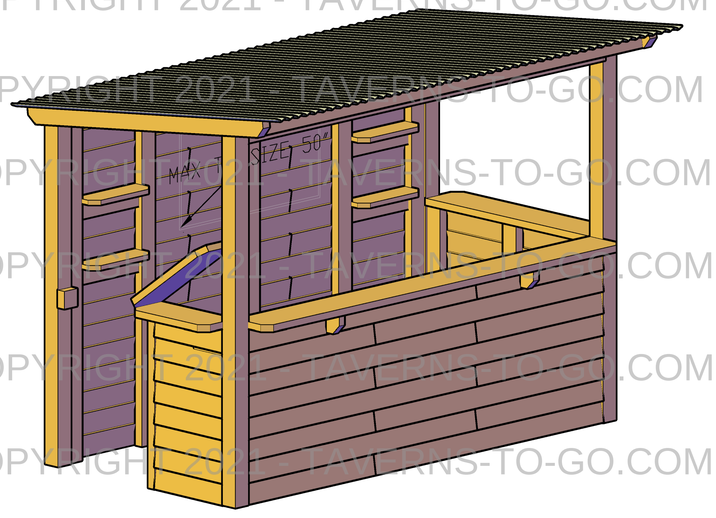

REAR ISOMETRIC VIEW

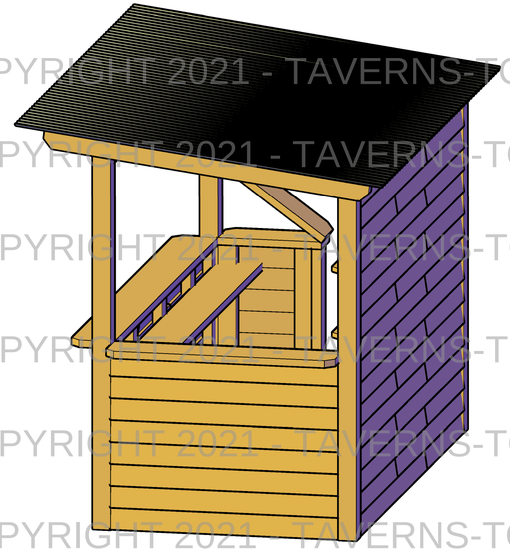

© COPYRIGHT 2021 - TAVERNS-TO-GO.COM

PROJECT
TAVERNS TO GO

REFERENCE DRAWINGS

DRAWING NO.	DWG DATE	REV NO.	REV DATE
###	###	###	###

NOTES
ALL DIMENSIONS ARE APPROXIMATE © CROCON ENTERPRISES INC. 2021

SHOP DRAWINGS REVISIONS

NUMBER	DATE	CHANGE NOTE
0		

FABRICATORS
TAVERNS TO GO
TEL 347-437-1360
EMAIL SALES@TAVERN-TO-GO.COM

PROJECT: DUNBAR
TITLE: DIMENSIONAL PLAN
ORIENTATION
DRAWN BY: G.F.
DATE: 12/7/2021
FLOOR: –
JOB #: –
SCALE: 1"=1'-0"
DWG: SM-1