END VIEW – OPEN
SCALE 1":1'-0"

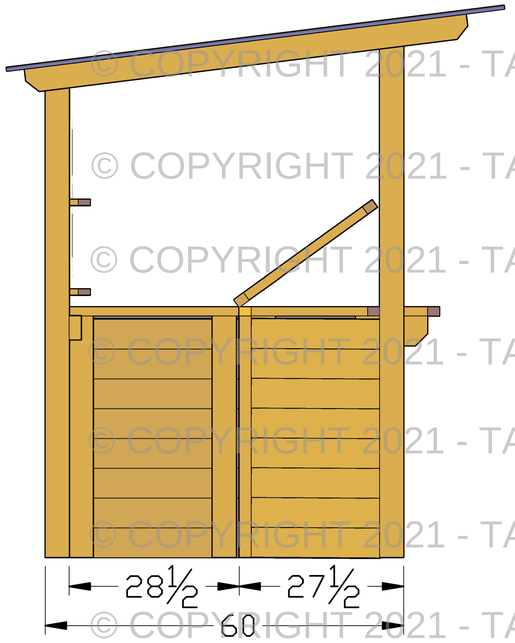

FRONT ELEVATION
SCALE 1":1'-0"

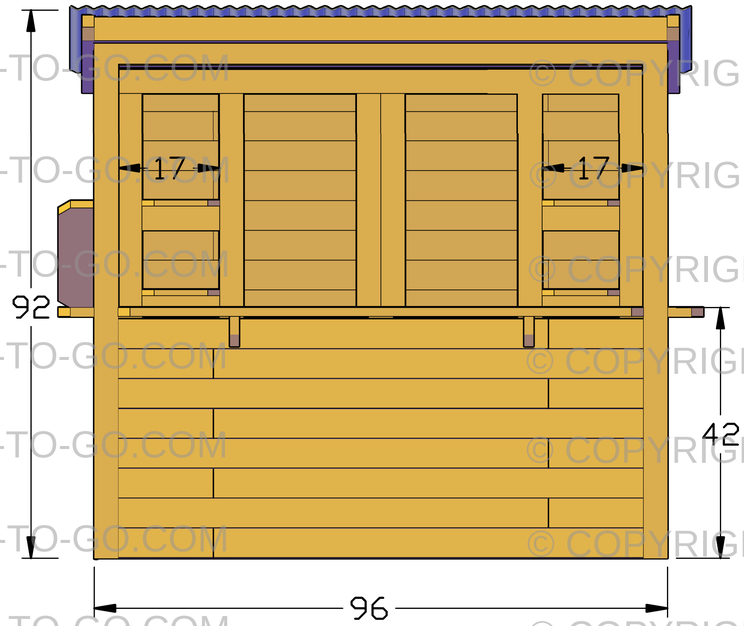

END VIEW – CLOSED
SCALE 1":1'-0"

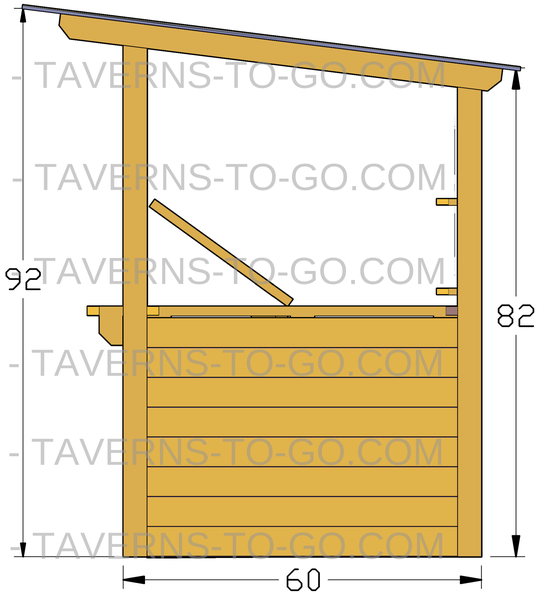

FRONT ISOMETRIC VIEW

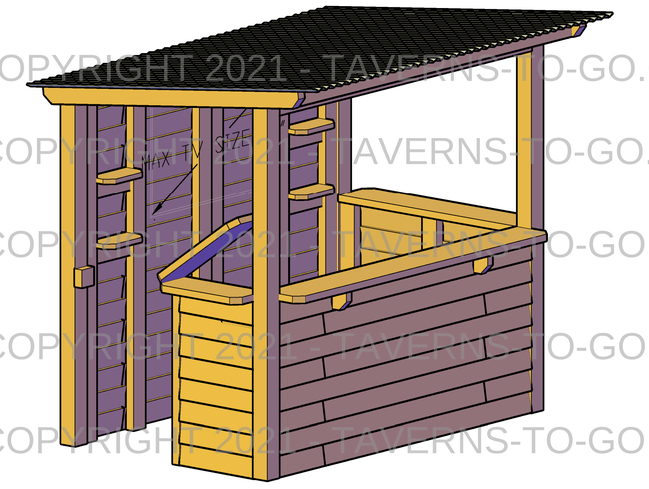

REAR ISOMETRIC VIEW

© COPYRIGHT 2021 - TAVERNS-TO-GO.COM

TAVERNS TO GO

PROJECT

REFERENCE DRAWINGS

DRAWING NO.	DWG DATE	REV NO.	REV DATE
####	####	####	####

NOTES

△	ALL DIMENSIONS ARE APPROXIMATE © CROCON ENTERPRISES INC. 2021
△	#
△	#

SHOP DRAWINGS REVISIONS

NUMBER	DATE	CHANGE NOTE
0		

FABRICATORS

TAVERNS TO GO

TEL 347-437-1360
EMAIL SALES@TAVERN-TO-GO.COM

PROJECT: CASTLEBAR

TITLE: DIMENSIONAL PLAN

ORIENTATION: N

DRAWN BY: G.F.	DATE: 12/7/2021
FLOOR: –	JOB #: –
SCALE: 1"=1'-0"	DWG: SM-1